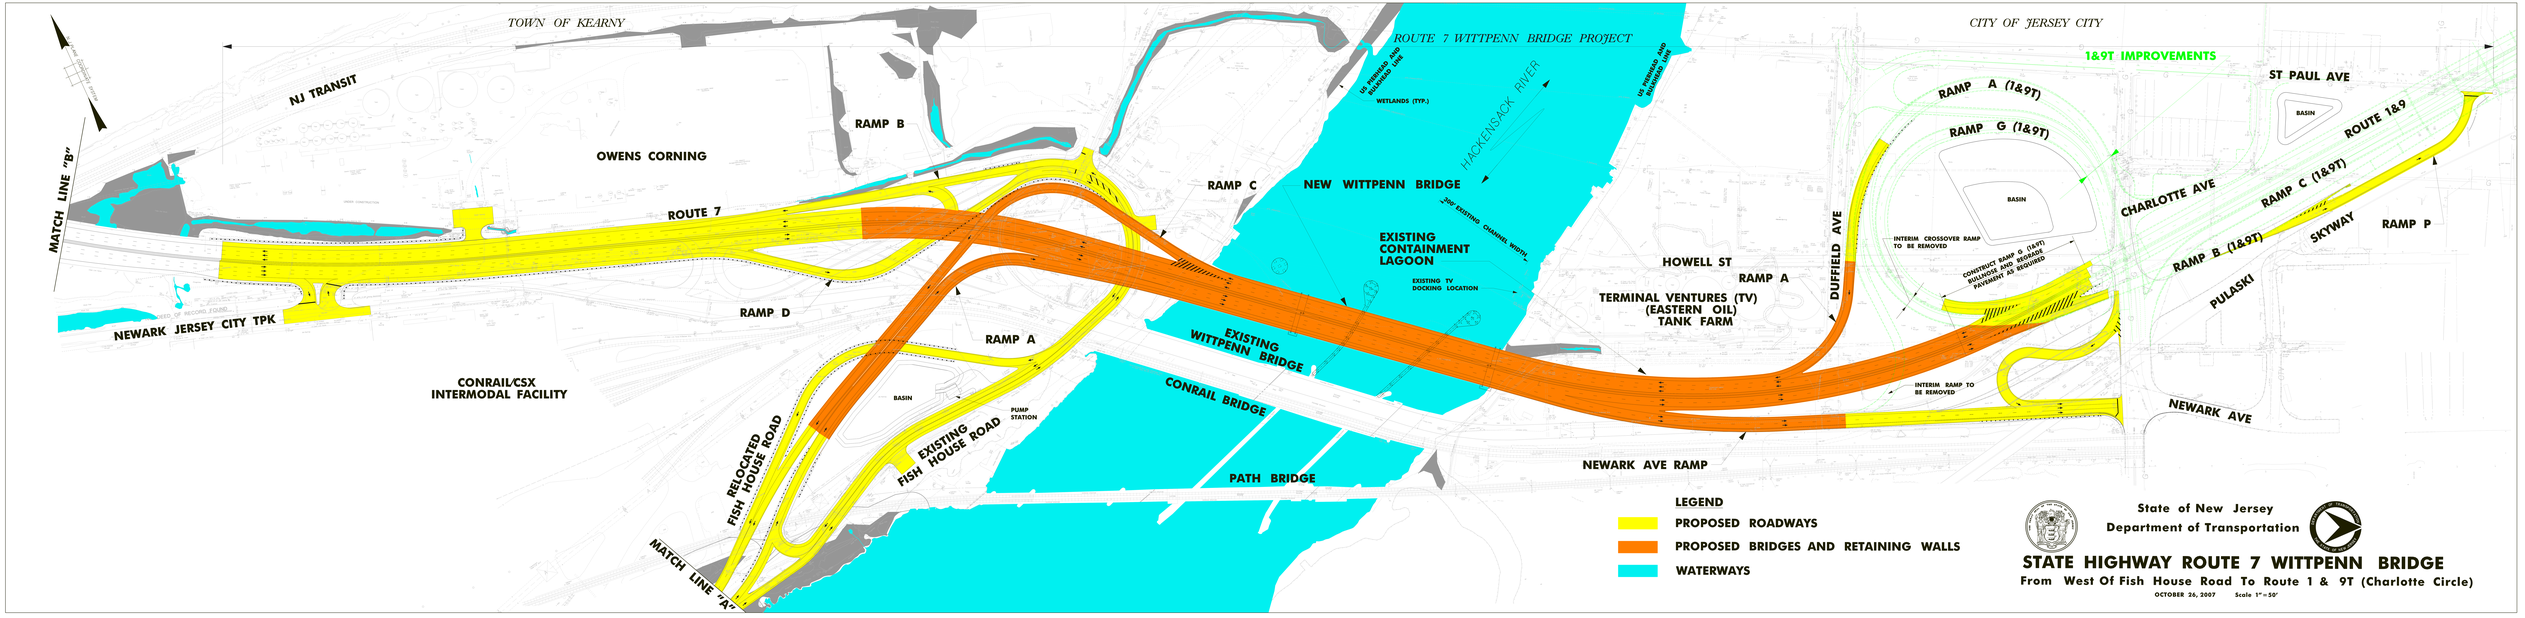
TOWN OF KEARNY
CITY OF JERSEY CITY
ROUTE 7 WITTPENN BRIDGE PROJECT
1&9T IMPROVEMENTS
NJ TRANSIT
OWENS CORNING
RAMP B
ROUTE 7
MATCH LINE "B"
NEWARK JERSEY CITY TPK
RAMP D
CONRAIL/CSX
INTERMODAL FACILITY
RAMP A
BASIN
PUMP STATION
EXISTING
FISH HOUSE ROAD
RELOCATED
FISH HOUSE ROAD
MATCH LINE "A"
RAMP C
NEW WITTPENN BRIDGE
HACKENSACK RIVER
US PERMEAD AND BUSINESS LINE
WETLANDS (TYP.)
2ND EXISTING CHANNEL WIDTH
EXISTING
CONTAINMENT
LAGOON
EXISTING TV
DOCKING LOCATION
EXISTING
WITTPENN BRIDGE
CONRAIL BRIDGE
PATH BRIDGE
HOWELL ST
RAMP A
TERMINAL VENTURES (TV)
(EASTERN OIL)
TANK FARM
DUFFIELD AVE
NEWARK AVE RAMP
RAMP A (1&9T)
RAMP G (1&9T)
BASIN
INTERIM CROSSOVER RAMP
TO BE REMOVED
CONSTRUCT RAMP G (1&9T)
BUILDINGS AND REGRADE
PAVEMENT AS REQUIRED
INTERIM RAMP TO
BE REMOVED
ST PAUL AVE
BASIN
ROUTE 1&9
CHARLOTTE AVE
RAMP C (1&9T)
SKYWAY
RAMP P
RAMP B (1&9T)
PULASKI
NEWARK AVE
LEGEND
PROPOSED ROADWAYS
PROPOSED BRIDGES AND RETAINING WALLS
WATERWAYS
State of New Jersey
Department of Transportation
STATE HIGHWAY ROUTE 7 WITTPENN BRIDGE
From West Of Fish House Road To Route 1 & 9T (Charlotte Circle)
OCTOBER 26, 2007
Scale 1" = 50'